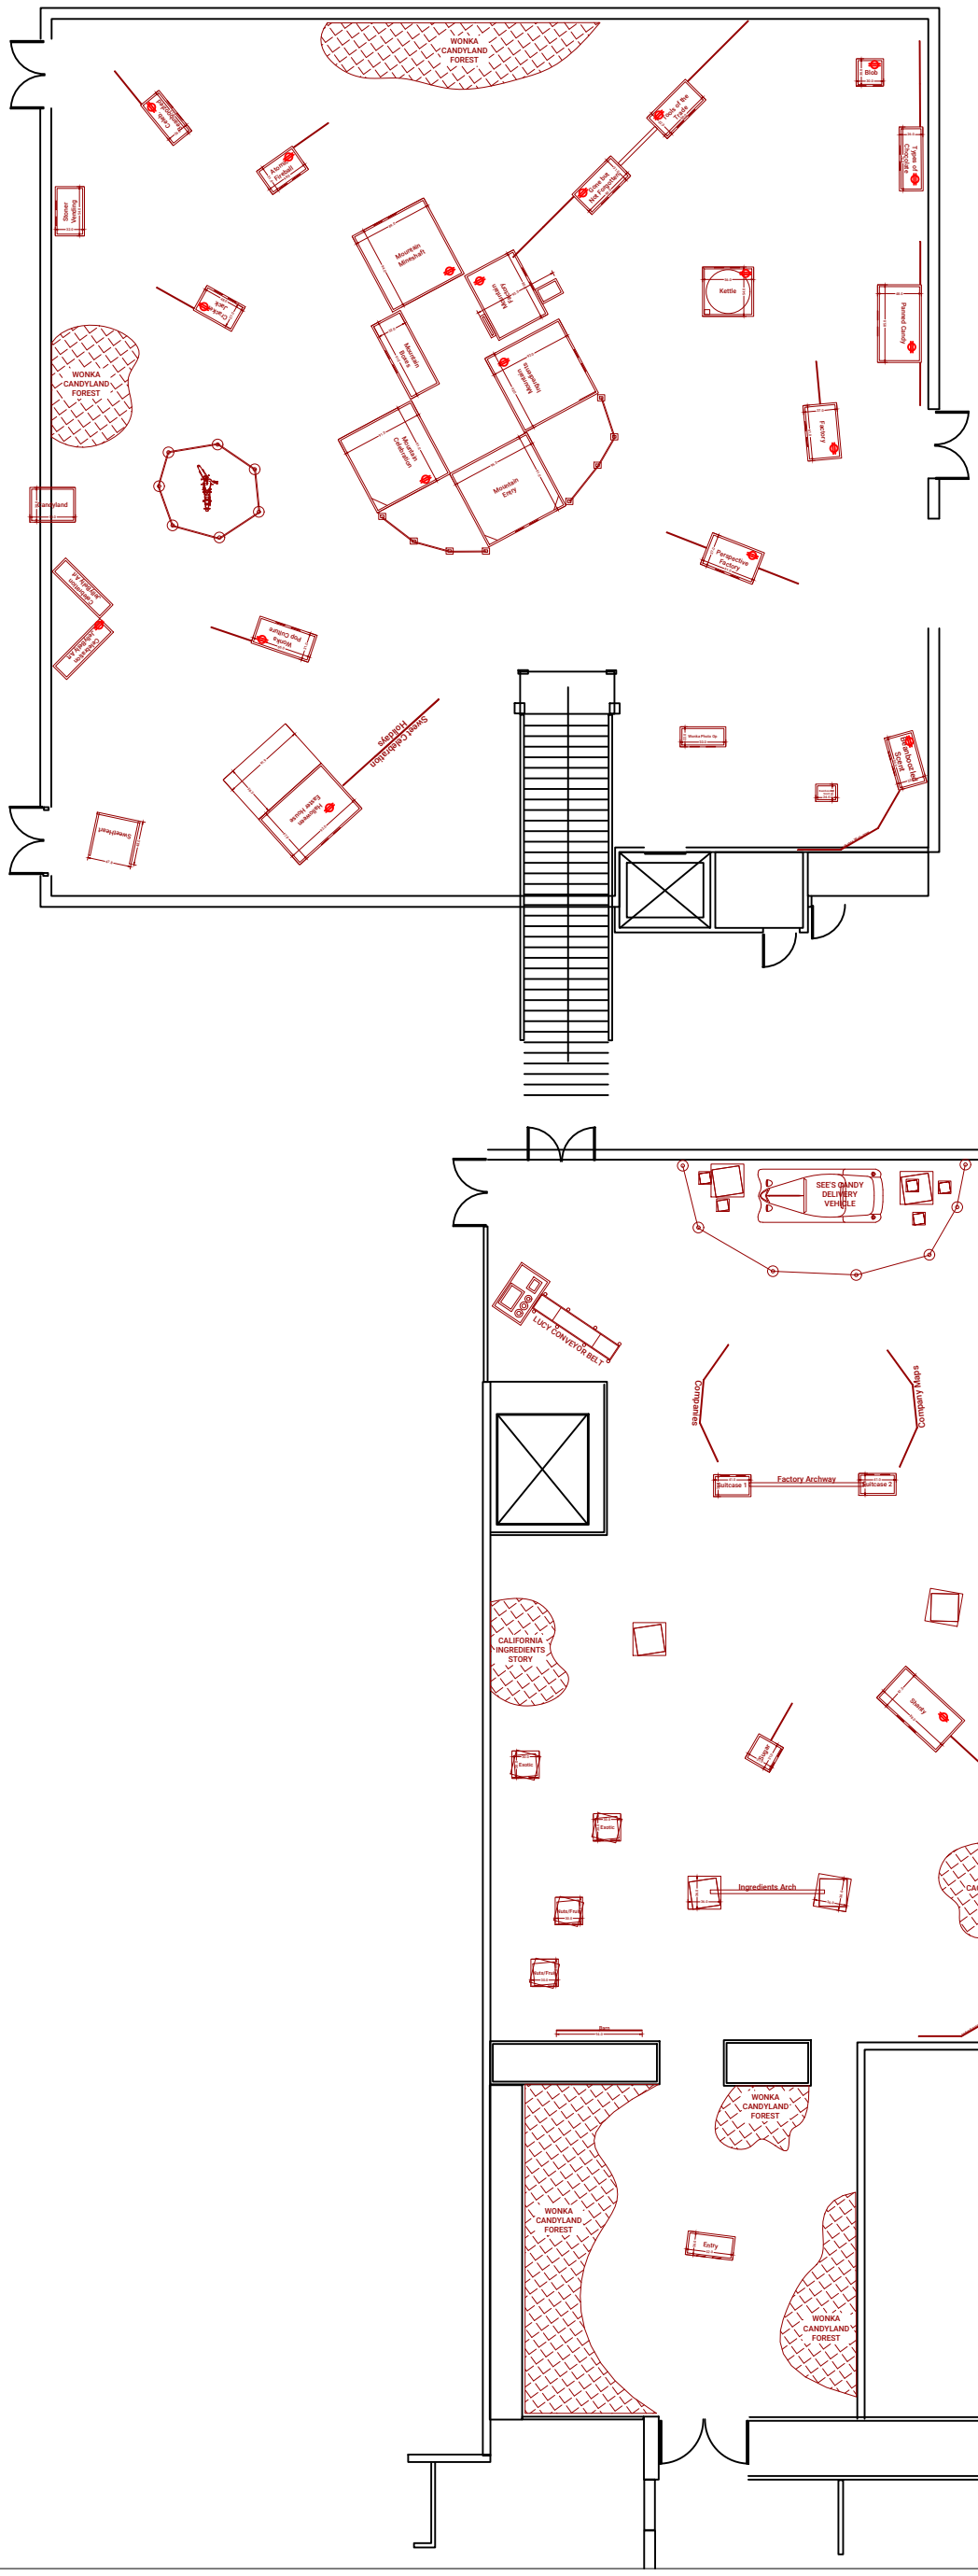

Client Contact: ----		
Drawn: ----	Draw Date: ----	Version: ----
Units: INCH	File Name: N:\EXHIBITS\SWEET\LOGISTICS\FLOOR PLANS\REAGAN LIBRARY\SWEET_FLOORPLAN_REAGANLIBRARY-VER2.DWG	

Stage Nine Exhibitions
751 Northport Dr
West Sacramento, CA 95691
PHONE: 916-246-0445
FAX: 916-372-0310
www.stageninedesign.com

Production: SWEET

Client: ----

Open Date: ----

Site: ----

Notes: