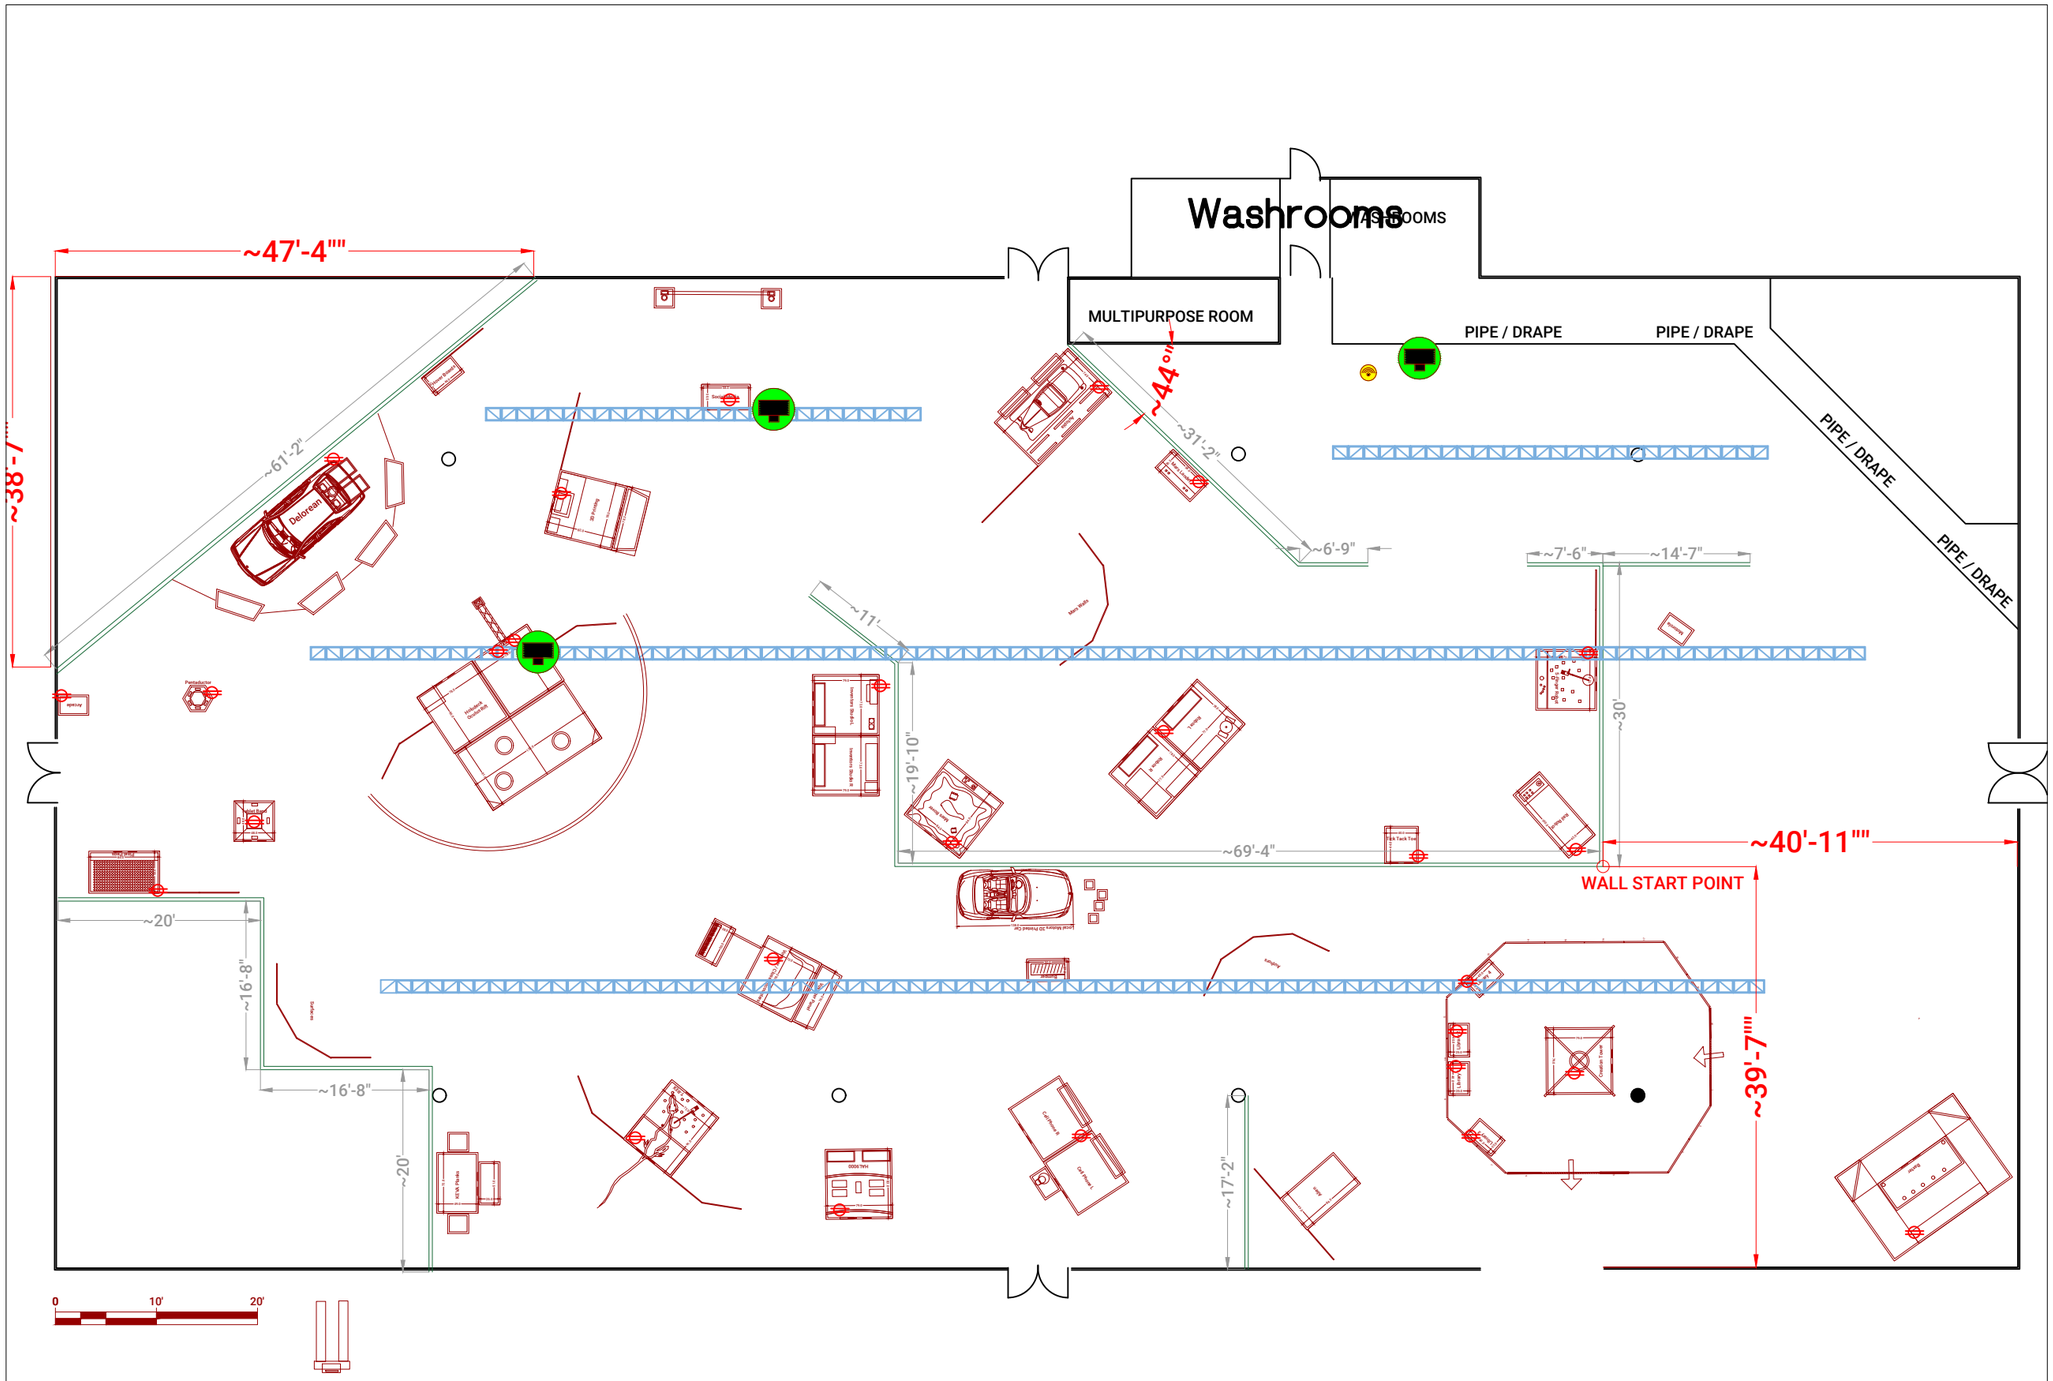

Notes:

Production:
POPNOLOGY

Stage Nine Exhibitions
751 Northport Dr
West Sacramento, CA 95691
PHONE: 916-246-0445
FAX: 916-372-0310
www.stageninedesign.com

Client:

Open Date:
TBD

Site:

Client Contact:

Drawn:	Draw Date:	Version:
----	----	----

Units:
1 UNIT = 1 IN

File Name:
N:\EXHIBITS\POPNOLOGY\LOGISTICS\FLOOR PLANS\PNE\FLOORPLAN_POPNOLOGY_PNE_2018-VER6.DWG